LOT 433 THE BERGAMONT

MINIMUM ELEVATION OF TOP OF FOUNDATION WALL = 1047.3

* 1001.8 PROPOSED LOT CORNER OR INTERMEDIATE LOT LINE ELEVATION.

BEARINGS ARE REFERENCED TO THE PLAT OF THE BERGAMONT

SCALE: 1" = 40'

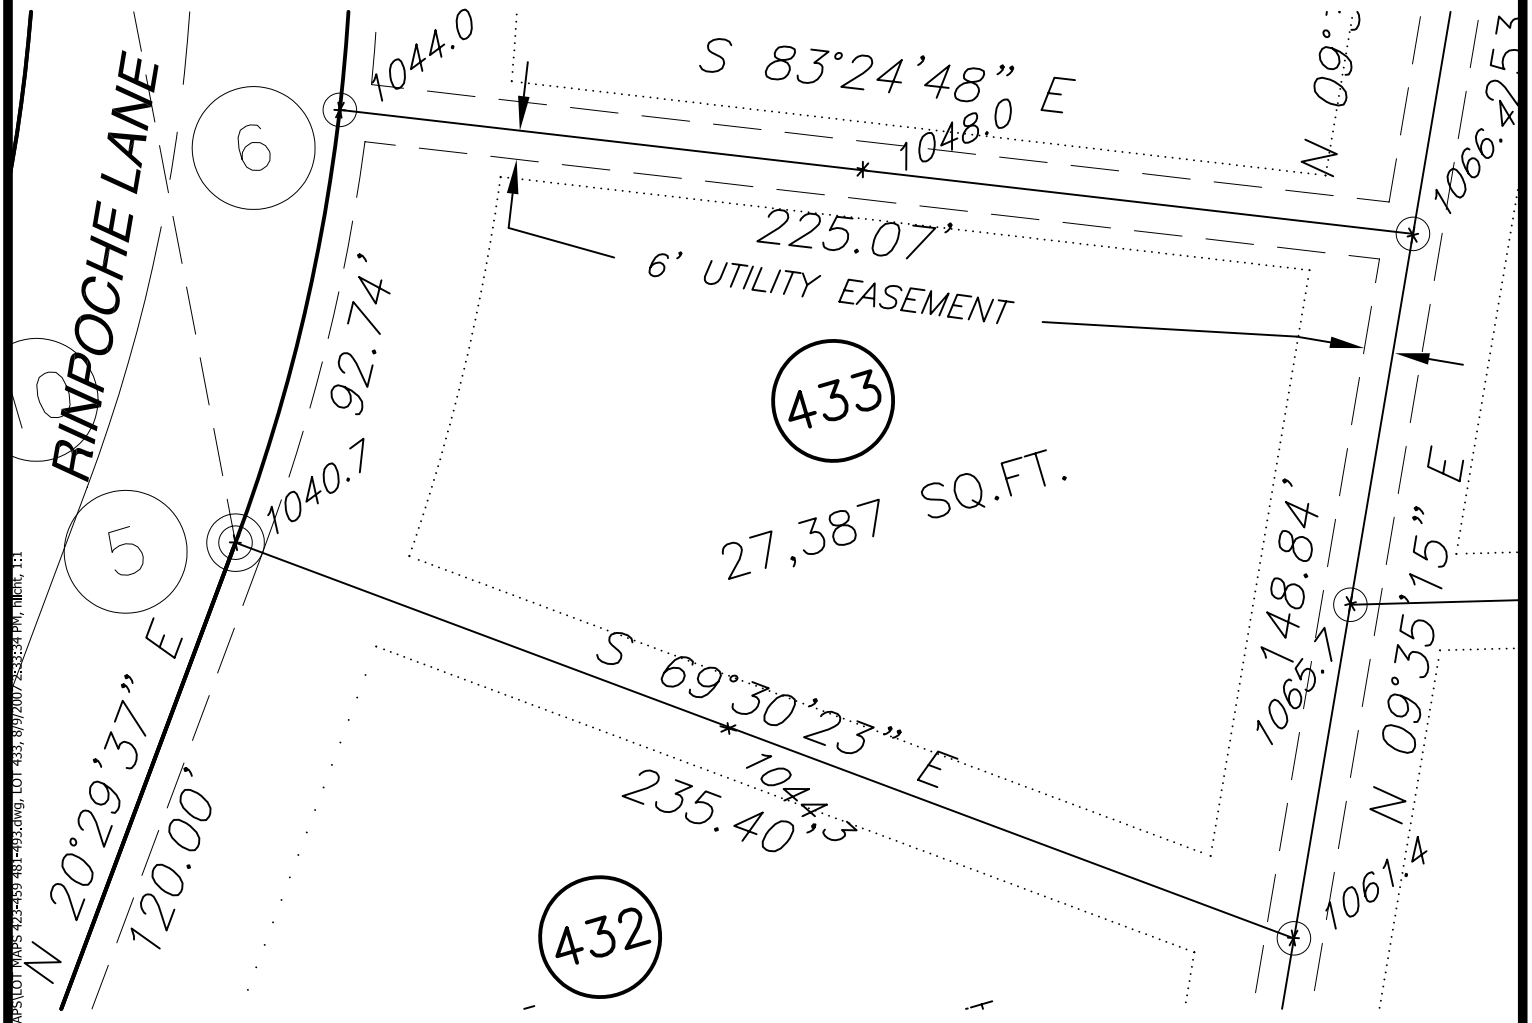

CURVE	ARC	DELTA	RADIUS	CHORD LENGTH	CHORD BEARING
5–6	92.96	13°54'26"	383.00	92.74	N13°32'25'E

S:\Clients\001-025\005\LOT MAPS\LOT MAPS 425-459 481-493.dwg, LOT 433, 8/9/2007 7:53:34 PM, nfent, 1:1

Bergamont Real Estate Holding Company, LLC
789 North Water Street, Suite 200
Milwaukee, Wisconsin, 53202

Held Engineering Associates, Inc.
6601 Grand Teton Plaza
Madison, Wisconsin, 53719
608-833-7373

AUGUST, 2007