LOT 465 THE BERGAMONT

MINIMUM ELEVATION OF TOP OF FOUNDATION WALL = 1013.1

* 1001.8 PROPOSED LOT CORNER OR INTERMEDIATE LOT LINE ELEVATION.

BEARINGS ARE REFERENCED TO THE PLAT OF THE BERGAMONT

SCALE: 1" = 40'

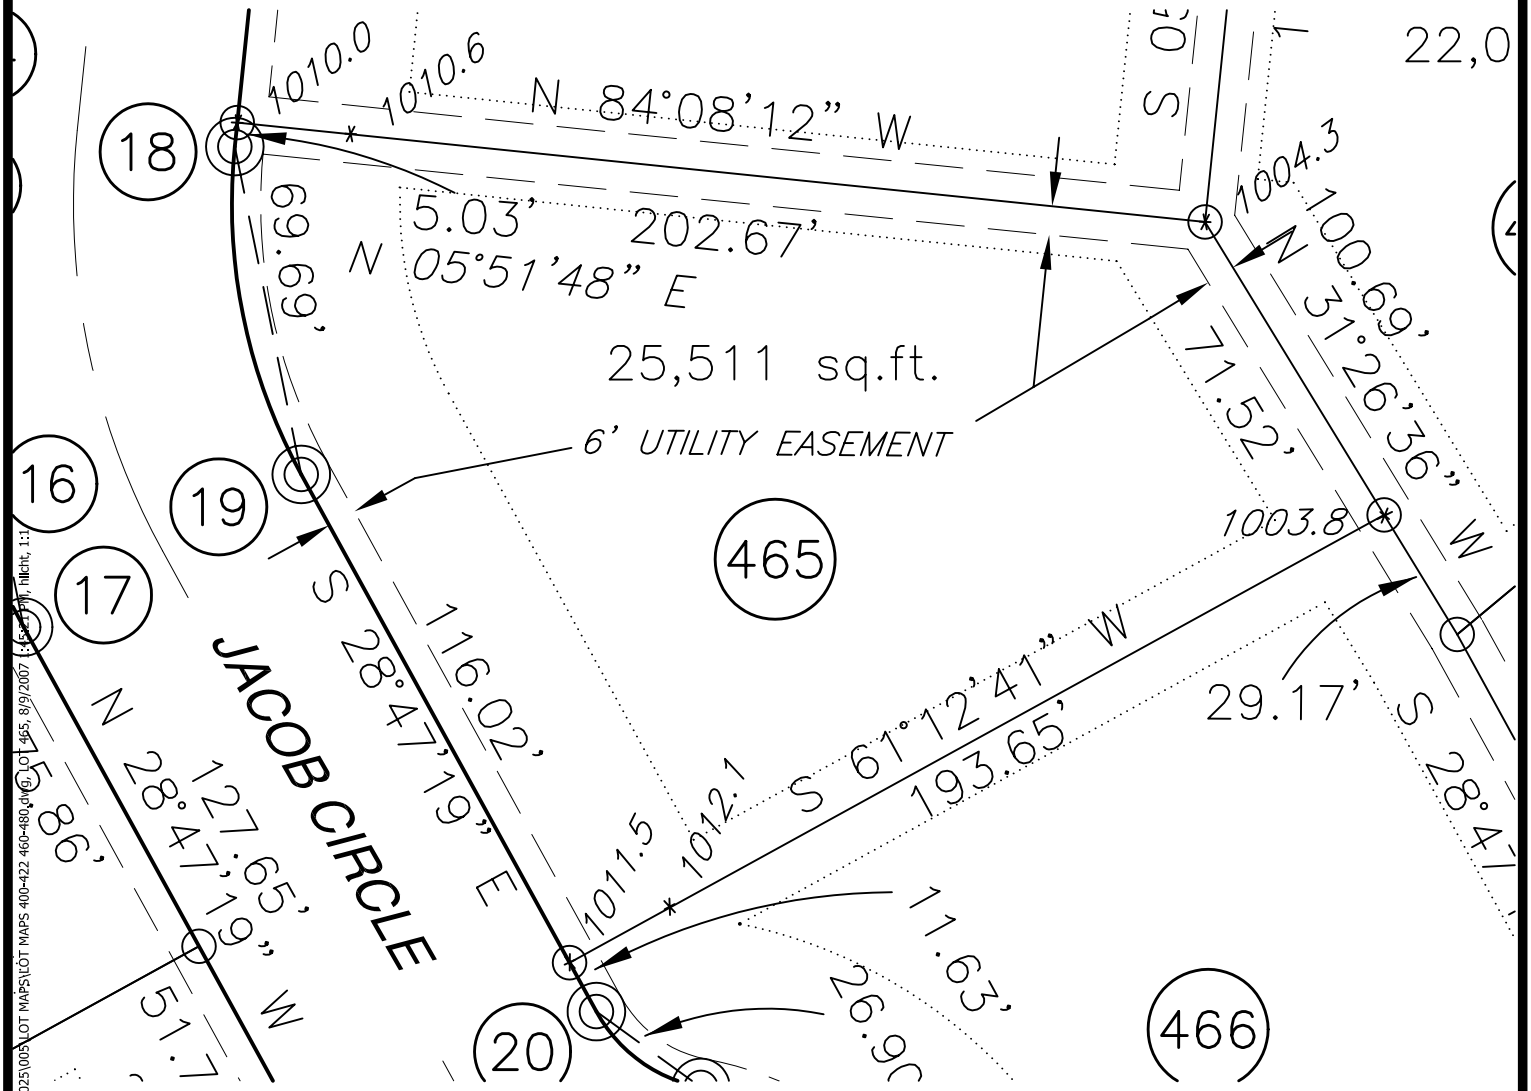

CURVE	ARC	DELTA	RADIUS	CHORD LENGTH	CHORD BEARING
18–19	70.76	34°39'07"	117.00	69.69	S11°45'45.5"E

S:\Clients\001-025\005\LOT MAPS\LOT MAPS 400-422 460-480.dwg, LOT 465, 8/9/2007 1:45:17 PM, hilcht, 1:1

Bergamont Real Estate Holding Company, LLC
789 North Water Street, Suite 200
Milwaukee, Wisconsin, 53202

Held Engineering Associates, Inc.
6601 Grand Teton Plaza
Madison, Wisconsin, 53719
608-833-7373

AUGUST, 2007