LOT 478 THE BERGAMONT

MINIMUM ELEVATION OF TOP OF FOUNDATION WALL = 1025.9

* 1001.8 PROPOSED LOT CORNER OR INTERMEDIATE LOT LINE ELEVATION.

BEARINGS ARE REFERENCED TO THE PLAT OF THE BERGAMONT

SCALE: 1" = 40'

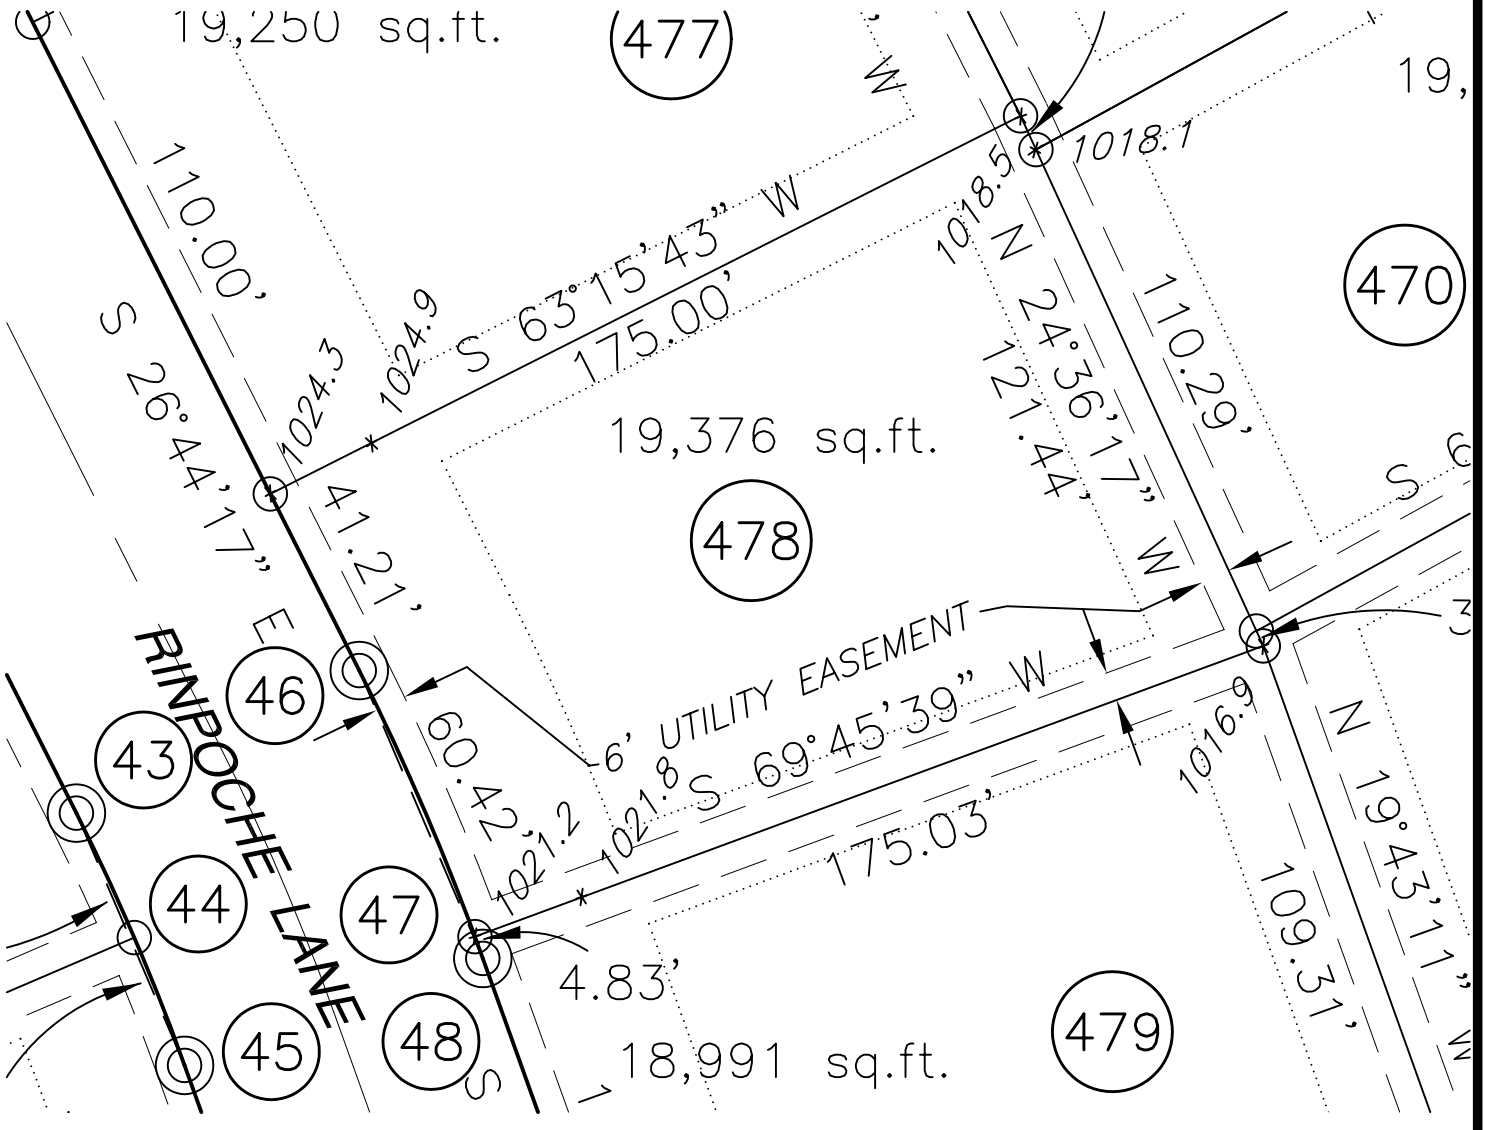

CURVE	ARC	DELTA	RADIUS	CHORD LENGTH	CHORD BEARING
46–47	60.46	06°59'56"	533.00	60.42	S23°29'19"E

Bergamont Real Estate Holding Company, LLC
789 North Water Street, Suite 200
Milwaukee, Wisconsin, 53202

Held Engineering Associates, Inc.
6601 Grand Teton Plaza
Madison, Wisconsin, 53719
608-833-7373

AUGUST, 2007

S:\Clients\001-025\005\LOT MAPS\LOT MAPS 400-422 460-480.dwg, LOT 478, 8/9/2007 1:46:46 PM, hilcht, 1:1