LOT 481 THE BERGAMONT

MINIMUM ELEVATION OF TOP OF FOUNDATION WALL = 1021.4

PROPOSED LOT CORNER OR INTERMEDIATE LOT LINE ELEVATION.

BEARINGS ARE REFERENCED TO THE PLAT OF THE BERGAMONT

SCALE: 1" = 40'

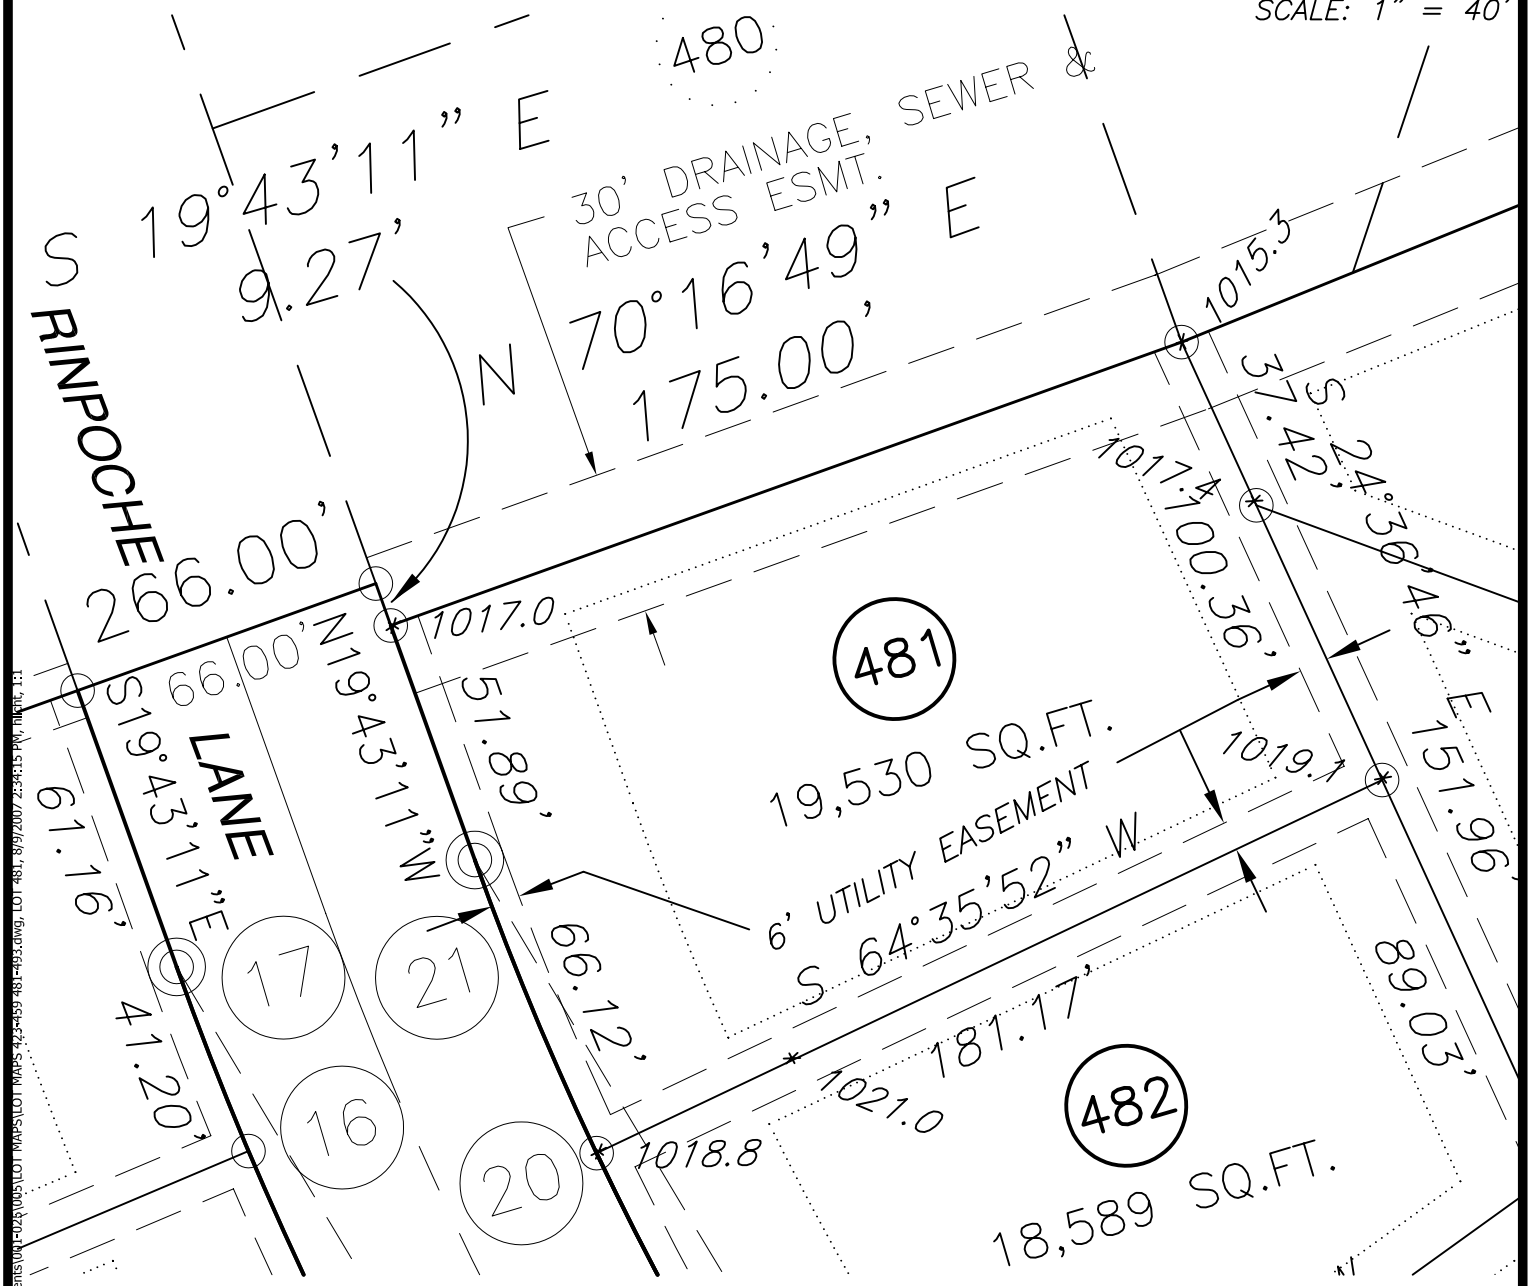

CURVE	ARC	DELTA	RADIUS	CHORD LENGTH	CHORD BEARING
20–21	66.15	05°40'56"	667.00	66.12	N22°33'39"W

Bergamont Real Estate Holding Company, LLC
789 North Water Street, Suite 200
Milwaukee, Wisconsin, 53202

Held Engineering Associates, Inc.
6601 Grand Teton Plaza
Madison, Wisconsin, 53719
608-833-7373

AUGUST, 2007

S:\Clients\001-026\005\LOT MAPS\LOT MAPS 422-459 481-493.dwg, LOT 481, 8/9/2007 2:34:15 PM, nfehr, 1:1